


T09N-R01W-22_0000_MCS

NW Corner of the NW 1/4 of the NE 1/4
of Section 22, T 9 N, R 1 W, Bloomington
Township, Monroe County, Indiana

Owners:
Stanley Michael Gerbig &
Marta Lianne Somers
Inst. 2014004001

GERBIG/SOMERS BOUNDARY SURVEY
A Part of the NW 1/4 of the NE 1/4
of Section 22, T 9 N, R 1 W,
Bloomington Township, Monroe County,
Indiana

LEGEND	
●	Set 5/8-Inch Rebar W/ Cap Engraved "CURRY 880006" At Grade
○	Found 5/8-Inch Diameter Rebar W/ Cap Engraved "Shelton Topo PC100020004" 4-Inches Above Grade
▲	Found Railroad Spike 3-Inches Below Grade
△	No Monument Set Or Located
---	Line - Not To Scale
[R]	Recorded Distention
[M]	Measured This Project
UC	Under Construction

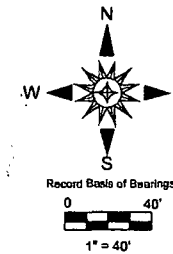

Cabinet S2 , Envelope 87
Recorded February 2, 2016 as
Instrument 2016001257

Andrew Ferguson &
Elise White
Inst. 2015007064

John J. O'Hara, Jr.
Inst. 2003010996

BASELINE FOR THIS SURVEY PROJECT
N 81°46'00" W [R] [M] 558.86' [R] [M]

Area Of Disturbance
Including Gravel
2,002 Sq. Ft.

GRAVEL
DRIVEWAY - UC

Area Of Disturbance
1,333 Sq. Ft.

Area Of Disturbance
187 Sq. Ft.

Area Of Disturbance
511 Sq. Ft.

Stanley Michael Gerbig &
Marta Lianne Somers
Inst. 2014004001

NOTE:
The creek that runs across
the Property is in a 20-foot
wide Drainage Easement.
Inst. 2001025249

Point Of Beginning

40' Ingress, Egress, & Utility Easement
Deed Record 397, Page 39 & Pages 45-46

Jill Leigh Hundley &
Robert Joel Keefer
Inst. 2001023518

N 81°46'00" W 543.40' [R] 543.39' [M]
S 81°46'00" E 1012.81'
Part of Lead-In for 25' Wide
Ingress, Egress, and Utility
Easement

25' Ingress, Egress, &
Utility Easement
Inst. 2015007064



Douglas R. Curry 2-2-2016
Douglas R. Curry L.S. 890006
1107 E. Azalea Lane
Bloomington, IN 47401-4335
812-335-2403 tel
dcsurveyinginc@gmail.com

NOTE:
Survey is not complete without the
accompanying Report Of Survey.

-Quality Land Surveying and Civil Engineering Services-


**SURVEY DRAWING SMALL MINOR SUBDIVISION
PART OF THE NORTHWEST QUARTER
OF THE NORTHEAST QUARTER OF
SECTION 22, TOWNSHIP 9 NORTH, RANGE 1 WEST
MONROE COUNTY, INDIANA
JOB #2640**

375.00' (R)

S.W. CORNER N.W. 1/4 N.E. 1/4
 SEC. 22, T3N, R1W
 1/2 REBAR DOWNS 3' ABOVE
 GROUND STAMPED SNA
 (SMITH NEUBECKER AND
 ASSOCIATES JOB #2120)
 DATED OCT. 2, 1998
 "LAKE GRIFTY BOUNDARY SURVEY"

SOUTH LINE NORTH HALF.
 N.E. 1/4 SECTION 22

S88°59'19"E 2649'.55'

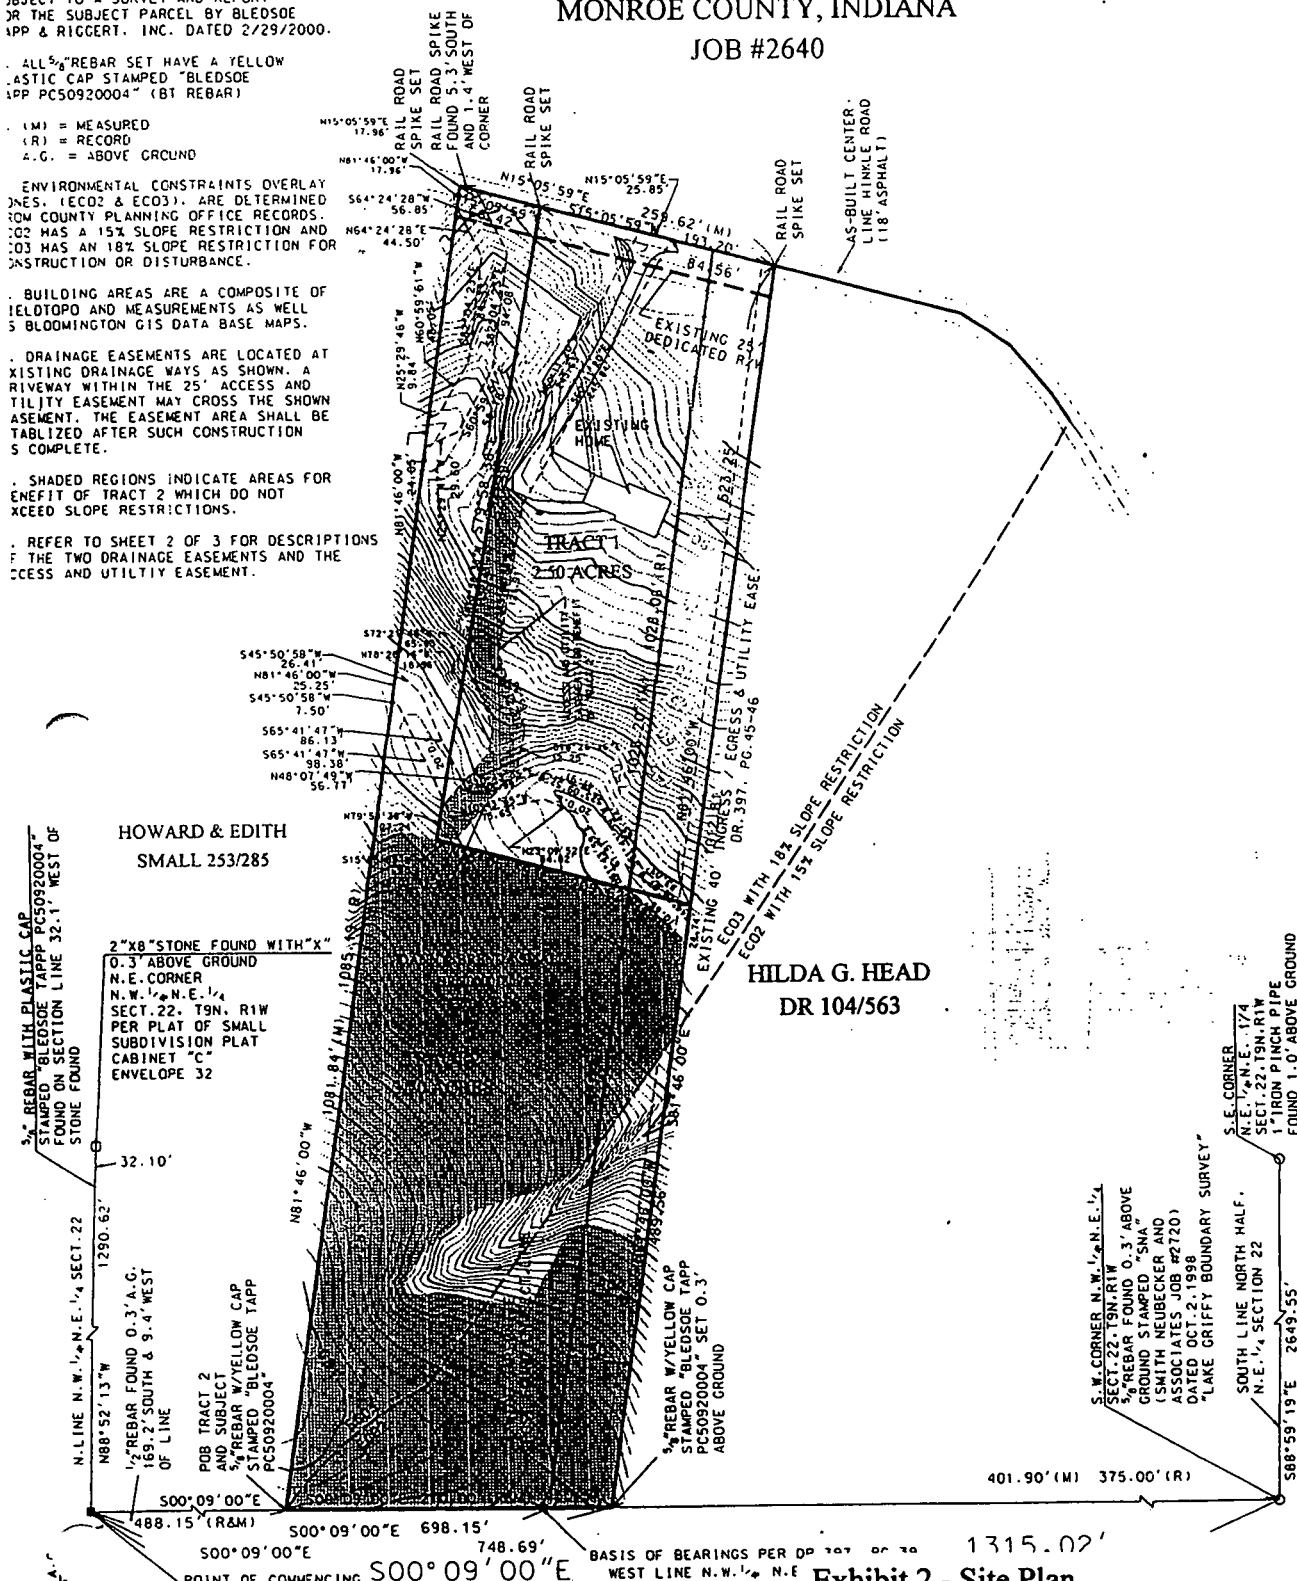


TRI CO SURVEYING & MAPPING

Edmund O. Farkas
Registered Land Surveyor

(612) 876-2305

P. O. Box 96
Ellettsville, Indiana 47429

SCALE: 1" = 300'

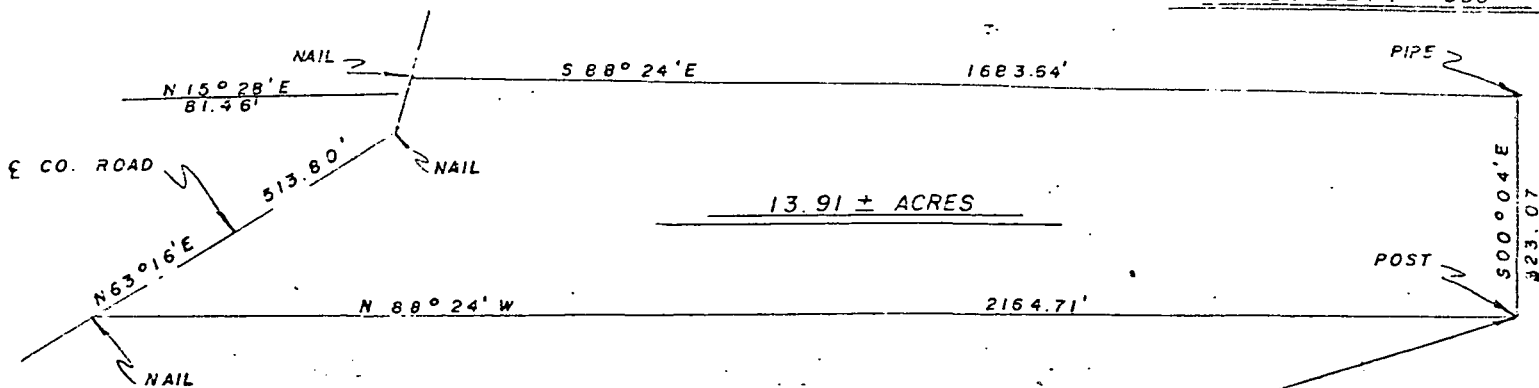

SE CORNER OF NE
1/4 OF NE 1/4 OF
SEC. 22, T-9-N, R-1-W

I, Edmund O. Farkas hereby certify that I am a Registered Land Surveyor, licensed in compliance with the Laws of the State of Indiana; that the above plat and following description correctly represent a survey completed under my supervision on April 10, 1978; that all the monuments shown thereon actually exist and that their location and type are to the best of my knowledge accurately shown.



A part of the South Half of the Northeast Quarter of the Northeast Quarter and part of the South Half of the Northwest Quarter of the Northeast Quarter of Section Twenty-two (22), Township Nine (9) North, Range One (1) West, Monroe County, Indiana, and more particularly described as follows:

Beginning at the Southeast Corner of the Northeast Quarter of the Northeast Quarter of said Section, thence on the South Line of said Quarter Quarter Section North Eighty-eight (88) Degrees and Twenty-four (24) Minutes West 2164.71 feet to the nail in the center line of a County Road, thence along said center line North Sixty-three (63) Degrees and Sixteen (16) Minutes East 513.80 feet to a nail, thence along said center line North Fifteen (15) Degrees and Twenty-eight (28) Minutes East 81.46 feet to a nail, thence leaving said center line South Eighty-eight (88) Degrees and Twenty-four (24) Minutes East 1683.64 feet to a pipe and to the East Line of said Section. thence along said East Line South Zero (00) Degrees and Four (04) Minutes East 323.07 feet to the place of beginning.


Containing 13.91 acres, more or less.

Sec. 22-9-1W Head to Bluff
TRI CO Surveying & Mapping

Edmund O. Farkas, Registered Land Surveyor

0-a-19
103 West Temperance
P.O. Box 96
Ellettsville, Indiana 47425
Phone: 812-876-2305

Head
to
Bluff

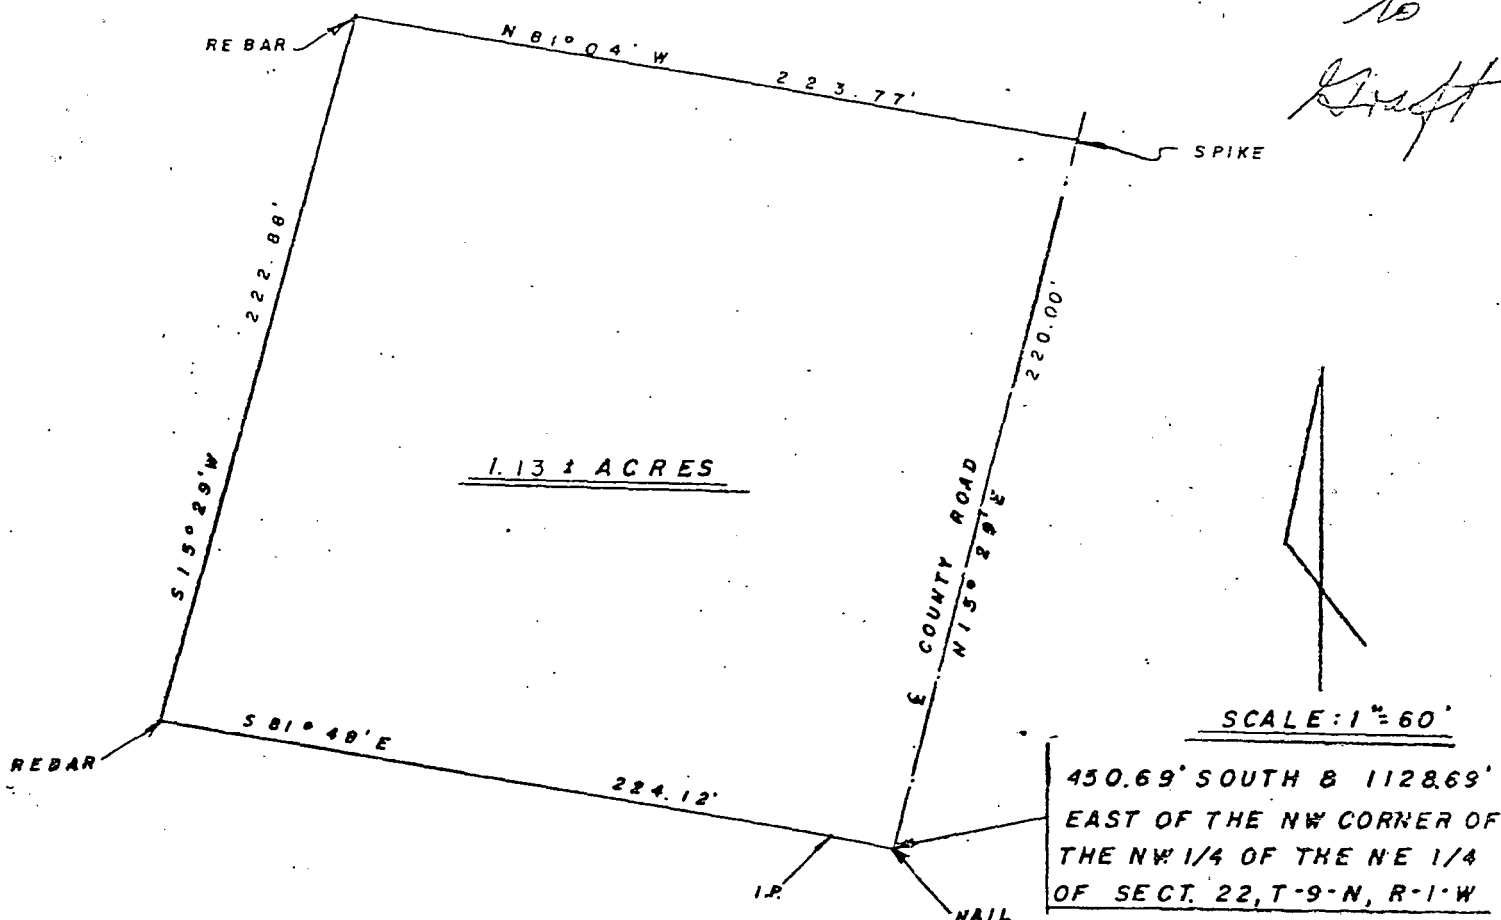

I, Edmund O. Farkas, hereby certify that I am a Registered Land Surveyor, licensed in compliance with the Laws of the State of Indiana; that this plat and the following description correctly represent a land survey completed under my supervision on August 2, 1979; that all the monuments shown thereon actually exist and that their location and type are to the best of my knowledge accurately shown.

EDMUND O. FARKAS
REGISTERED
S0114
INDIANA
Edmund O. Farkas
Registered Land Surveyor
Ind. Reg. No. S0114

A part of the Northwest Quarter of the Northeast Quarter of Section Twenty-two (22) Township Nine (9) North, Range One (1) West, Monroe County, Indiana, and more particularly described as follows:

Beginning at a nail in the centerline of a County Road, said nail being 450.69 feet South and 1128.69 feet East of the Northwest Corner of said Quarter Quarter, thence along the centerline of said County Road North Fifteen (15) Degrees and Twenty-nine (29) Minutes East 220.00 feet to a spike, thence leaving said centerline North Eighty-one (81) Degrees and Four (04) Minutes West 223.77 feet to a ReBar, thence South Fifteen (15) Degrees and Twenty-nine (29) Minutes West 222.88 feet to a ReBar, thence South Eighty-one (81) Degrees and Forty-eight (48) Minutes East 224.12 feet to the place of beginning.
Containing 1.13 acres, more or less.

May 26th A D. 1853

Ran the following lot of land in Section No thirty six (36) Township No nine north of Range one West, being a part of the East half of the north east quarter of said Section and bounded as follows to wit: Commencing at the Northern $\frac{1}{2}$ mile post of said section
 X Thence S $84\frac{1}{2}^{\circ}$ W 82 Poles $6\frac{1}{2}$ links to a stake then S 3° E 40 Poles 20 $\frac{1}{2}$ lks to a stake Thence N $84\frac{1}{2}^{\circ}$ E 82 Poles $6\frac{1}{2}$ links to a stake Thence N 3° W 40 Poles 20 $\frac{1}{2}$ lks to the beginning containing 20 Acres 3 R and 37 Poles

James W. Spencer
 Monroe County Surveyor

The above was done for Joseph Dearmin & Philip Rogers

August the 15th 1863

Ran the following lines in Section No 22 Township No (9) nine north of Range No one West for Johnathan Hinks, James Campbell, Achilald Mc Campbell, Robert Ewing, James S. Foster and Wm. Parker Beginning at the western $\frac{1}{2}$ mile post of said section Thence N 85° E 221 Poles & 19 links to the eastern $\frac{1}{2}$ mile post of same. Then began at the Southern $\frac{1}{2}$ m p Thence N 6° W 320 Poles 17 links to the Northern $\frac{1}{2}$ mile post. Witness trees made at the center of said Section No 22 Sugar 10 inches in diameter S 62° W 44 links distant; Beech 20 inches in diameter N 70° E 10 links dist
 Length of line East of center 162 Pole 3 lks
 " " West " 159 " 16 "
 " " South " 161 " 4 $\frac{1}{2}$ "
 " " North " 159 " 12 $\frac{1}{2}$ "

Witness trees 79 Poles 18 $\frac{1}{2}$ links north of center Beech 24 in diameter S 41° E 3 $\frac{1}{2}$ links distant
 Then ran the following lot of land Beginning 61 Poles 4 $\frac{1}{2}$ links north of the Southern $\frac{1}{2}$ mile post witness trees Sugar 15 inches in diameter N 31° E 5 links distant Thence N 85° E 81 Poles to a stone in open ground Thence S 6° E 61 Poles 4 $\frac{1}{2}$ lks to a stone witness Beech 7 inches in diameter N 16° E 11 $\frac{1}{2}$ lks distant Sugar 24 inches in diameter S 82° W 10 $\frac{1}{2}$ links distant Thence S 85° W 81 Poles to the beginning
 Also ran at the same time the following lot of land Beginning 8 Poles and 7 lks west of the North E corner of the South West one fourth of the S W qr of Section No 22 S 9° R 1 W and running thence from the place of beginning S 85° W 58 Poles 7 lks to a stake then up the meanderings of little Bear blossom S 63° E 10 Poles 17 lks Thence S 72° E 42 Poles 12 links Thence N $32\frac{1}{2}^{\circ}$ E

11 Poles Thence N 10° E 10 Poles 14 links To the beginning
containing in said boundary (4) four Acres & 89 Poles
James Green & John Juvenall chain beavers by consent
of parties

James W Spencer
Monroe County Surveyor

Oct 30th A D 1853


Run the following lines in section No 4
Township No 4 north of Range No one eas of 2nd principal
meridian length of the line north and south through the
center of said Section 340 Poles 16 links Length of
line South of center 160 Poles 5 lks Length of line north
of center 180 Poles 11 links Length of line East of center
163 Poles Length of line west of center 164 Poles 17 links
Witness trees made at Northern $\frac{1}{2}$ mile post Beech 5 inches
in diameter N 81° E 16 links distant Beech 6 inches in
diameter S 62° W 31 links distant - Witness trees made at the
center of the section No 6 Sycamore 24 inches in diameter
N 42° W 22 lks distant Maple 20 inches in diameter N 19° E
15 links distant - Witness trees made 81 Poles $3\frac{1}{2}$ lks East of
Northern $\frac{1}{2}$ on p. of section No 6 S 4° E 2 W Beech 15 inches
in diameter S 84° W 24 links distant - Witness trees made
Beech 15 inches in diameter S 10° E 30 links distant
- Witness trees east of center 81 $\frac{1}{2}$ Poles white walnut 5 inches
in diameter S 32° E 29 links distant White Beech 5 inches
in diameter N 13° E 23 links distant,

Rebecca Jane Allen	lot No (2) at R. P. 36-1-07 Margaret Caldwell Dower
Johnathan Allen	lot No (1) at R. P. 19-2-23 Margaret Caldwell Dower

Dec 6th A D 1853

Run the following
lots of land as dower for the
benefit of Margaret Caldwell
widow of Samuel Caldwell
decd Situated in Monroe
Twp and in the N W qtr of
Section No (17) Seventeen Township
No (9) nine north of Range No 5
(2) two west of the Second
principal meridian and bounded
as follows to wit lot No (1) beginning
at a stone standing at the center of
said Section No (17) Seventeen witness
trees Beech 24 inches in diameter S 3° W 10 $\frac{1}{2}$ links distant
Black walnut 18 inches in diameter N 72° W 40 $\frac{1}{2}$ links distant

PROPERTY LINE STAKE PART OF SECTIONS 22, 26, 27 AND 35 IN T9N, R1W MONROE COUNTY, INDIANA

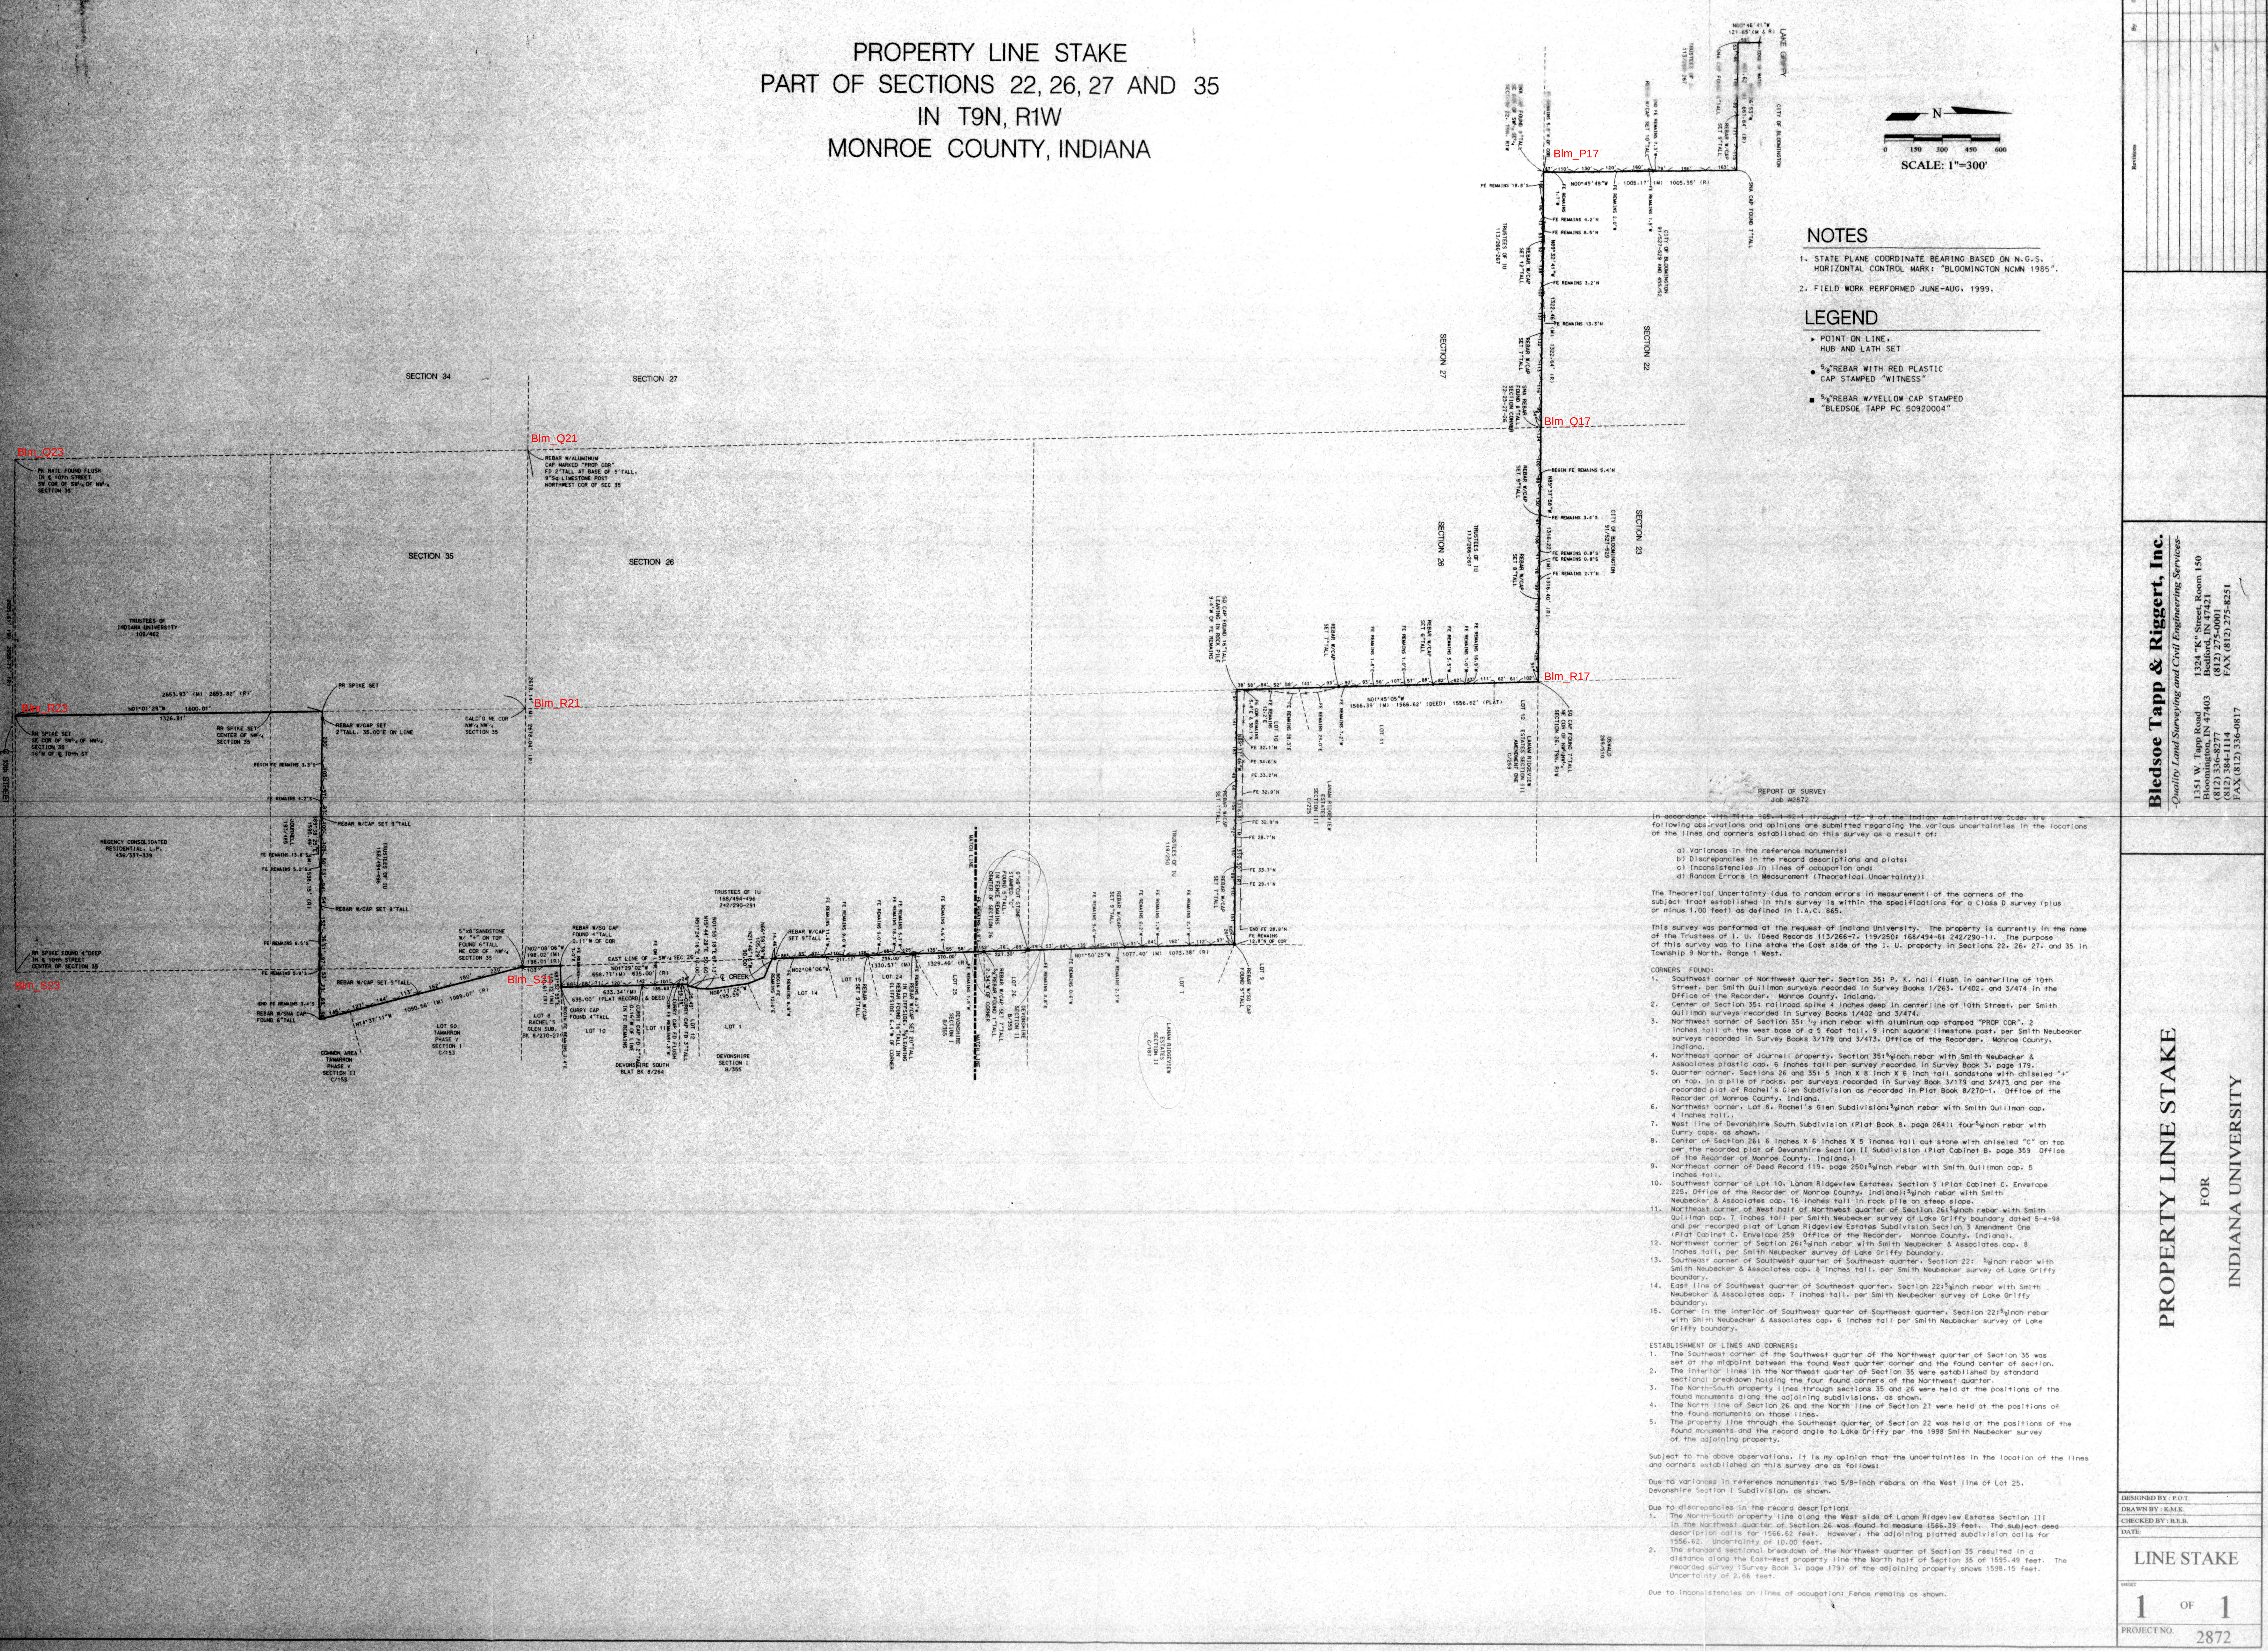

Bledsoe Tapp & Riggert, Inc.
Quality Land Surveying and Civil Engineering Services
1324 W. Tapp Road
Bloomington, IN 47403
(812) 334-1114
(812) 384-1114
FAX (812) 275-8251

PROPERTY LINE STAKE
FOR
INDIANA UNIVERSITY

DESIGNED BY: P.O.T.
DRAWN BY: K.M.E.
CHECKED BY: R.B.B.
DATE: _____
LINE STAKE
1 OF 1
PROJECT NO. 2872